
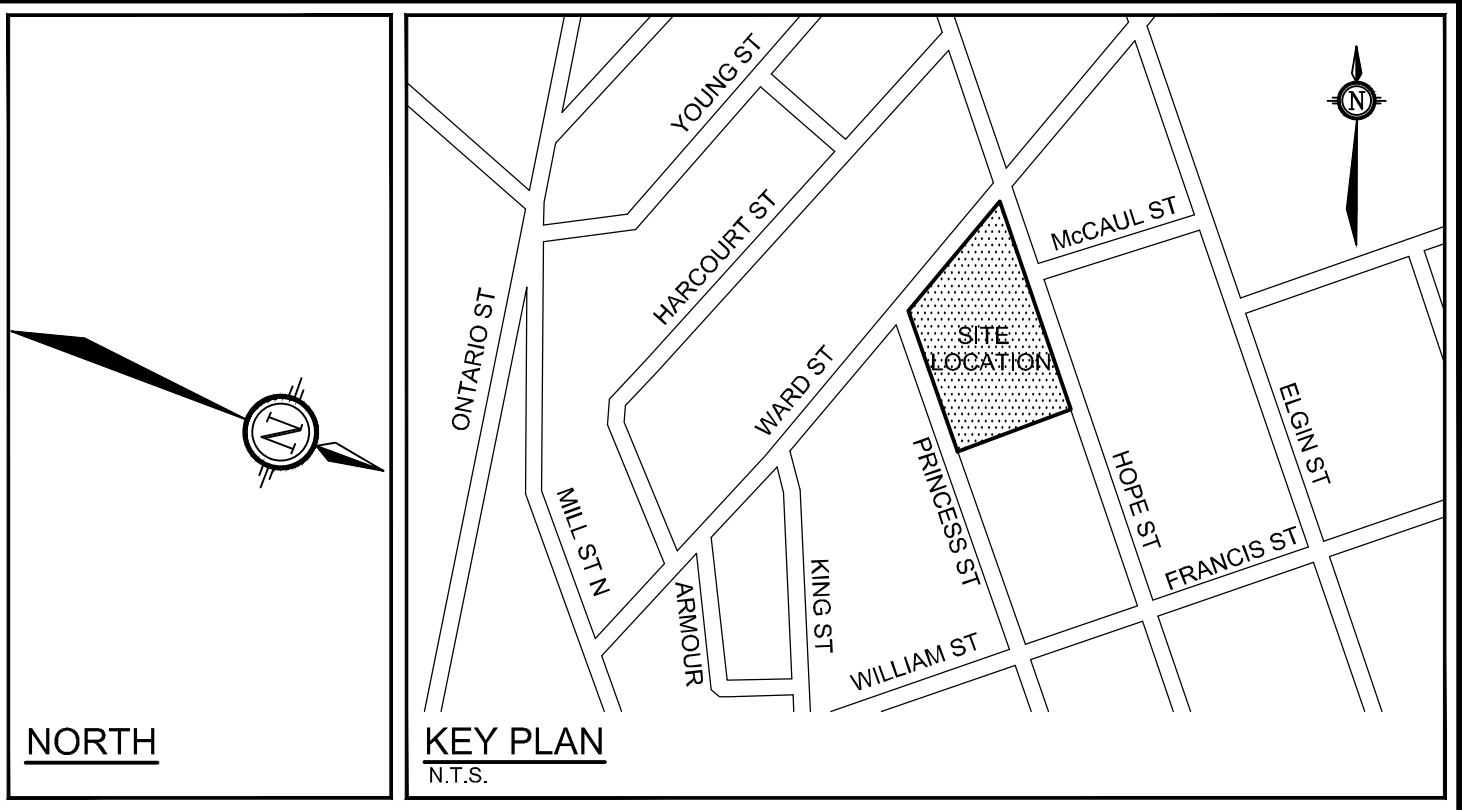


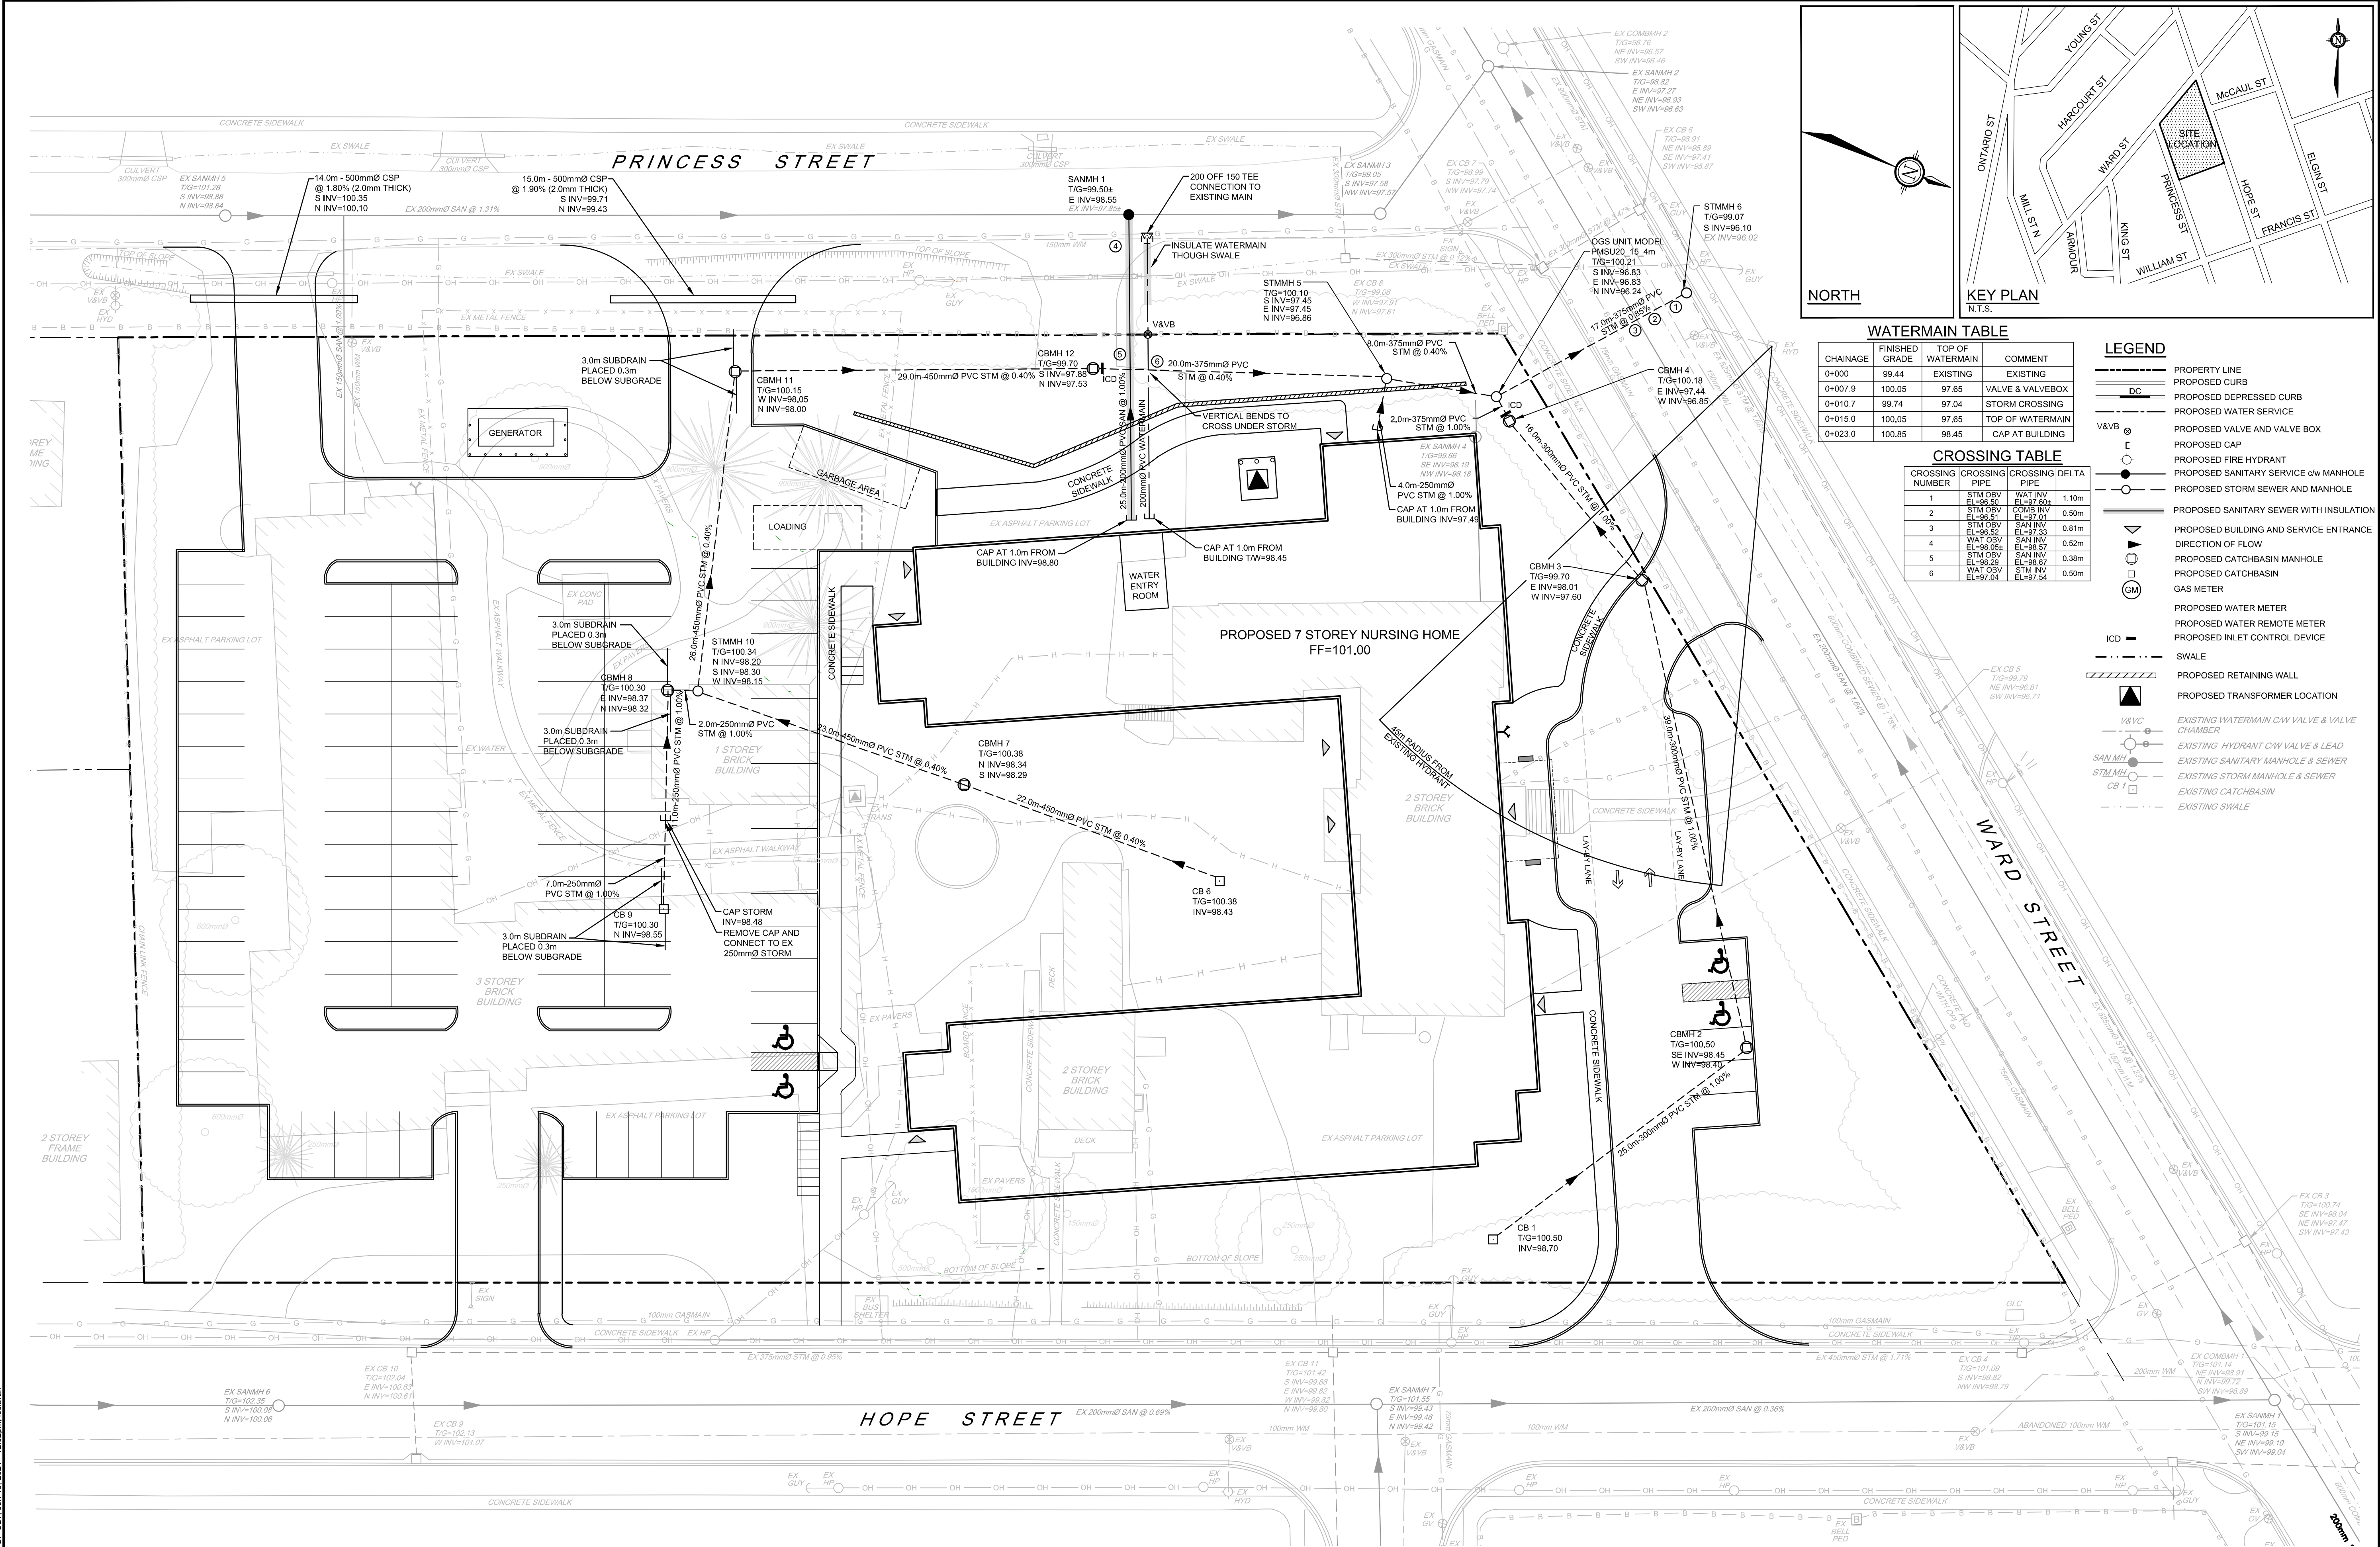

WATERMAIN TABLE			
CHAINAGE	FINISHED GRADE	TOP OF WATERMAIN	COMMENT
0+000	99.44	EXISTING	EXISTING
0+007.9	100.05	97.65	VALVE & VALVEBOX
0+010.7	99.74	97.04	STORM CROSSING
0+015.0	100.05	97.65	TOP OF WATERMAIN
0+023.0	100.85	98.45	CAP AT BUILDING

CROSSING TABLE			
CROSSING NUMBER	STM CBV PIPE	CROSSING PIPE	DELTA
1	STM CBV EL=98.50	WAT INV EL=97.804	1.10m
2	STM CBV EL=98.51	COMB INV EL=97.804	0.50m
3	STM CBV EL=98.52	SAN INV EL=97.33	0.81m
4	WAT CBV EL=98.52	SAN INV EL=98.33	0.52m
5	STM CBV EL=98.53	SAN INV EL=98.33	0.38m
6	WAT CBV EL=97.04	STM INV EL=97.34	0.50m

LEGEND

- PROPERTY LINE
- PROPOSED CURB
- PROPOSED DEPRESSED CURB
- PROPOSED WATER SERVICE
- PROPOSED VALVE AND VALVE BOX
- PROPOSED CAP
- PROPOSED FIRE HYDRANT
- PROPOSED SANITARY SERVICE c/w MANHOLE
- PROPOSED STORM SEWER AND MANHOLE
- PROPOSED SANITARY SEWER WITH INSULATION
- PROPOSED BUILDING AND SERVICE ENTRANCE
- PROPOSED CATCHBASIN MANHOLE
- PROPOSED CATCHBASIN
- GAS METER
- PROPOSED WATER METER
- PROPOSED WATER REMOTE METER
- PROPOSED INLET CONTROL DEVICE
- SWALE
- PROPOSED RETAINING WALL
- PROPOSED TRANSFORMER LOCATION
- EXISTING WATERMAIN C/W VALVE & VALVE CHAMBER
- EXISTING HYDRANT C/W VALVE & LEAD
- EXISTING SANITARY MANHOLE & SEWER
- EXISTING STORM MANHOLE & SEWER
- EXISTING CATCHBASIN
- EXISTING SWALE

NOTE:
THE POSITION OF ALL POLE LINES, CONDUITS, WATERMANS, SEWERS AND OTHER UNDERGROUND AND OVERGROUND UTILITIES AND STRUCTURES IS NOT NECESSARILY SHOWN ON THE CONTRACT DRAWINGS, AND WHERE SHOWN, THE ACCURACY OF THE POSITION OF SUCH UTILITIES AND STRUCTURES IS NOT GUARANTEED. BEFORE STARTING WORK, DETERMINE THE EXACT LOCATION OF ALL SUCH UTILITIES AND STRUCTURES AND ASSUME ALL LIABILITY FOR DAMAGE TO THEM.

2	ISSUED FOR SITE PLAN APPLICATION	JUNE 14/21	CJR
1	ISSUED FOR COORDINATION	JUNE 10/21	CJR
No.	REVISION	DATE	BY

SCALE

1:250

0 2.5 5 7.5 10

FOR REVIEW ONLY

LSC

CJR

LSC

CJR

CJR

LICENSED PROFESSIONAL ENGINEER

C.J. RUDDLE

PROVINCE OF ONTARIO

NOVATECH

Engineers, Planners & Landscape Architects

Suite 200, 240 Michael Cowland Drive

Ottawa, Ontario, Canada K2M 1P6

Telephone (613) 254-9643

Facsimile (613) 254-5867

Website www.novatech-eng.com

LOCATION
MUNICIPALITY OF PORT HOPE
20 HOPE STREET SOUTH


DRAWING NAME
SOUTHBRIDGE CARE HOMES
PORT HOPE NURSING HOME
GENERAL PLAN OF SERVICES
ULTIMATE CONDITIONS


PROJECT No. 120226

REV 2

DRAWING No. 120226-GP2

M:\2020\120226\GP\Drawings\120226-GP.dwg GP ULT, Jun 15, 2021 1:12:52pm, bcdan

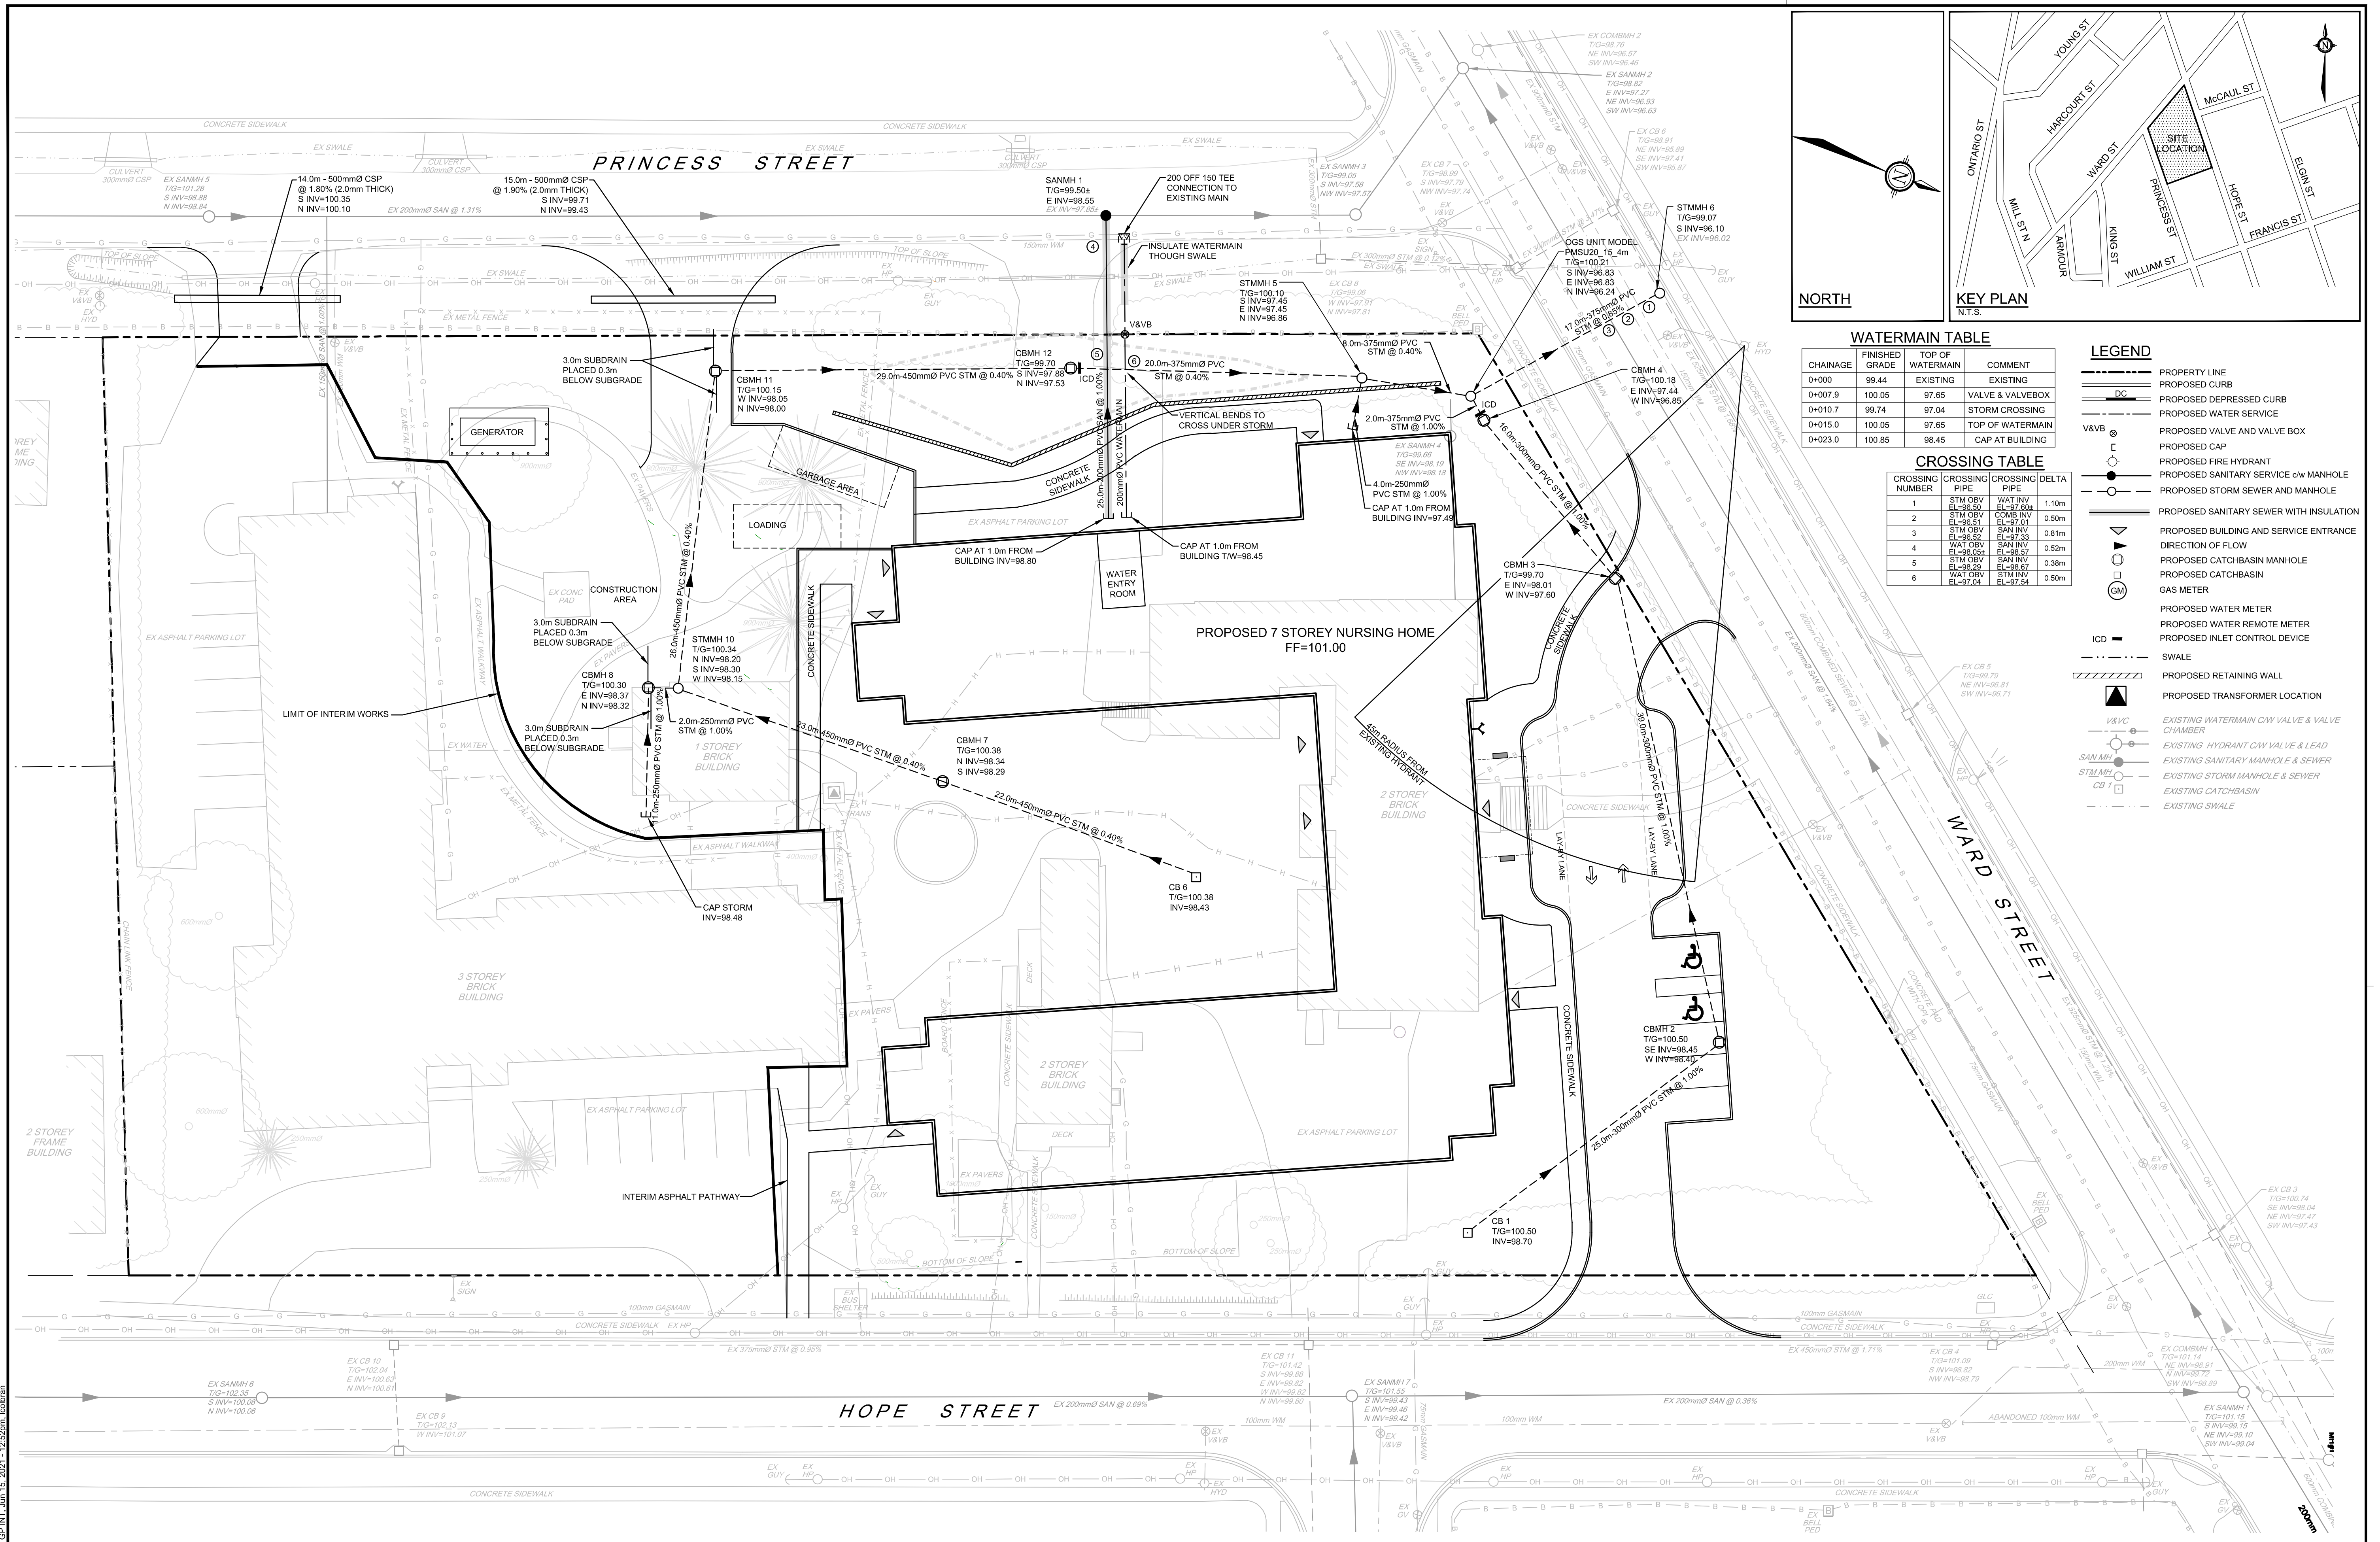[illegible]

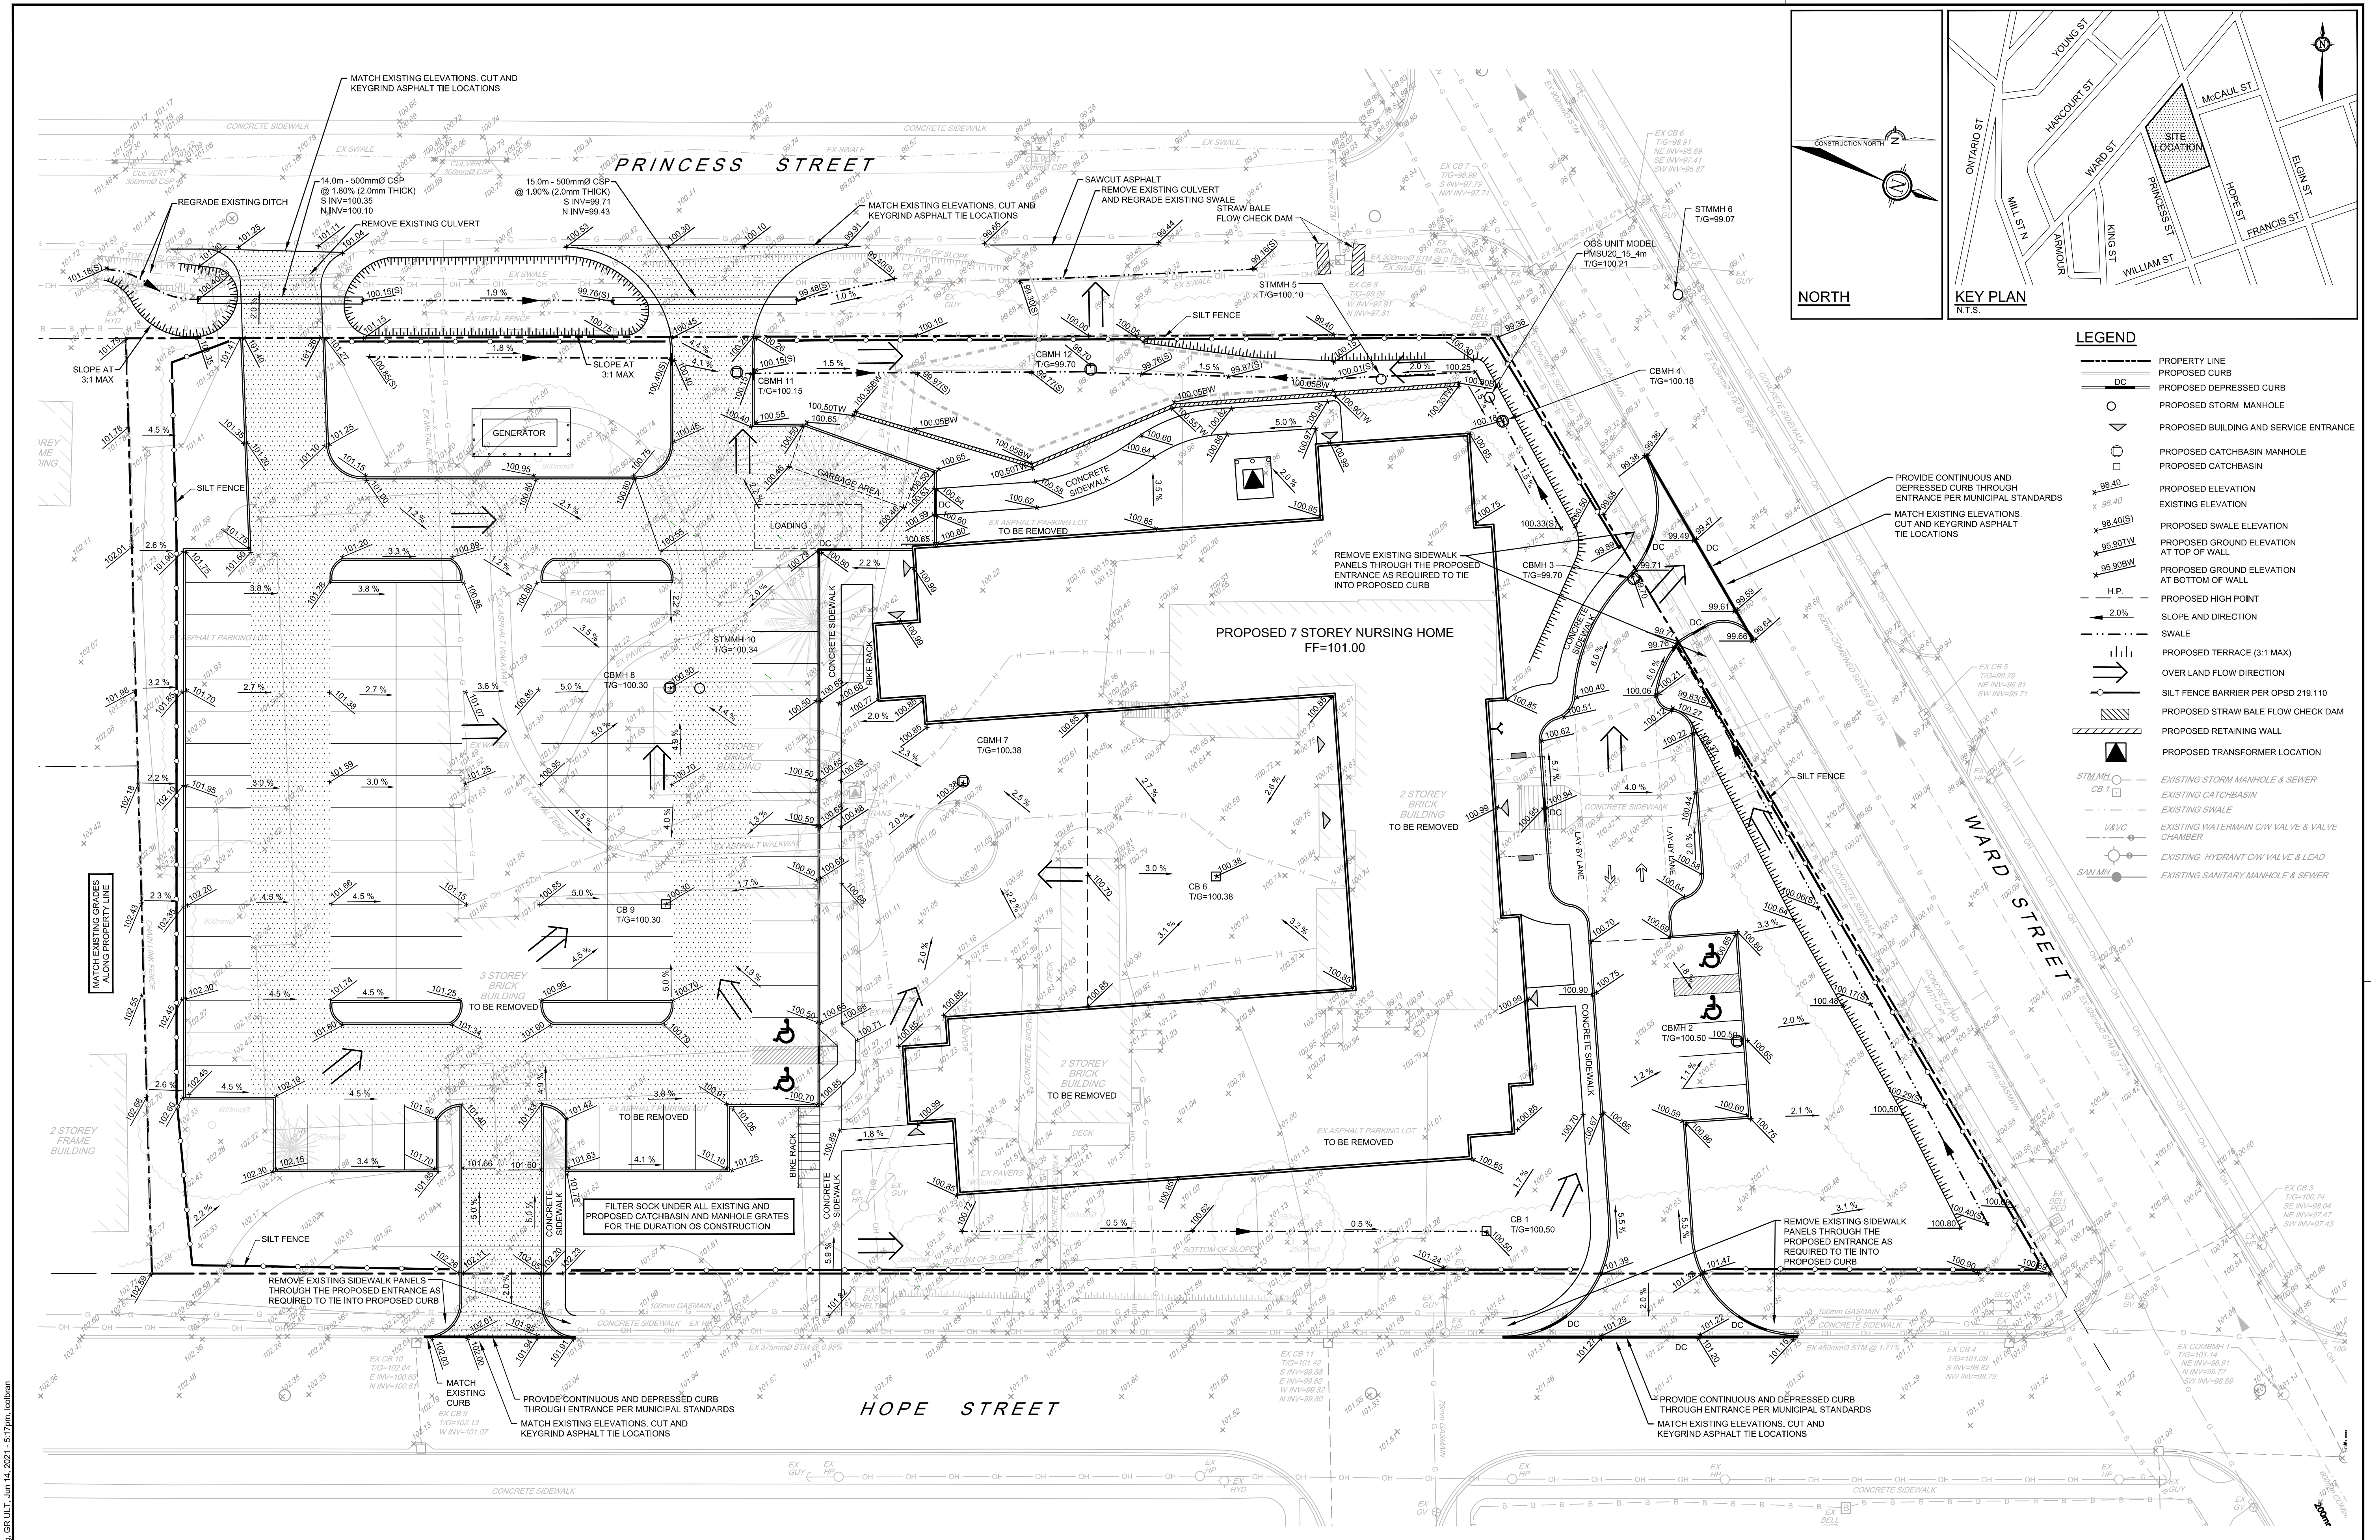

NOTE:
THE POSITION OF ALL POLE LINES, CONDUITS, WATERMANS, SEWERS AND OTHER UNDERGROUND AND OVERGROUND UTILITIES AND STRUCTURES IS NOT NECESSARILY SHOWN ON THE CONTRACT DRAWINGS, AND WHERE SHOWN, THE ACCURACY OF THE POSITION OF SUCH UTILITIES AND STRUCTURES IS NOT GUARANTEED. BEFORE STARTING WORK, DETERMINE THE EXACT LOCATION OF ALL SUCH UTILITIES AND STRUCTURES AND ASSUME ALL LIABILITY FOR DAMAGE TO THEM.

No.	REVISION	DATE	BY
2	ISSUED FOR SITE PLAN APPLICATION	JUNE 14/21	CJR
1	ISSUED FOR COORDINATION	JUNE 10/21	CJR

SCALE

1:250

0 2.5 5 7.5 10

DESIGN	FOR REVIEW ONLY
LSC	
CJR	
LSC	
CJR	
CJR	

PROFESSIONAL ENGINEER

C.J. RUDDLE

PROVINCE OF ONTARIO

NOVATECH

Engineers, Planners & Landscape Architects

Suite 200, 240 Michael Cowpland Drive
Ottawa, Ontario, Canada K2M 1P6

Telephone (613) 254-9643
Facsimile (613) 254-5867
Website www.novatech-eng.com

LOCATION
MUNICIPALITY OF PORT HOPE
20 HOPE STREET SOUTH



DRAWING NAME
**SOUTHBRIDGE CARE HOMES
PORT HOPE NURSING HOME**

GRADING PLAN
ULTIMATE CONDITIONS

PROJECT No.	REV
120226	REV 2

DRAWING No. 120226-GR2

N:\2020\120226\CD\Design\120226-GR.dwg, GR ULT, Jun 14, 2021 - 5:17pm, cjoban

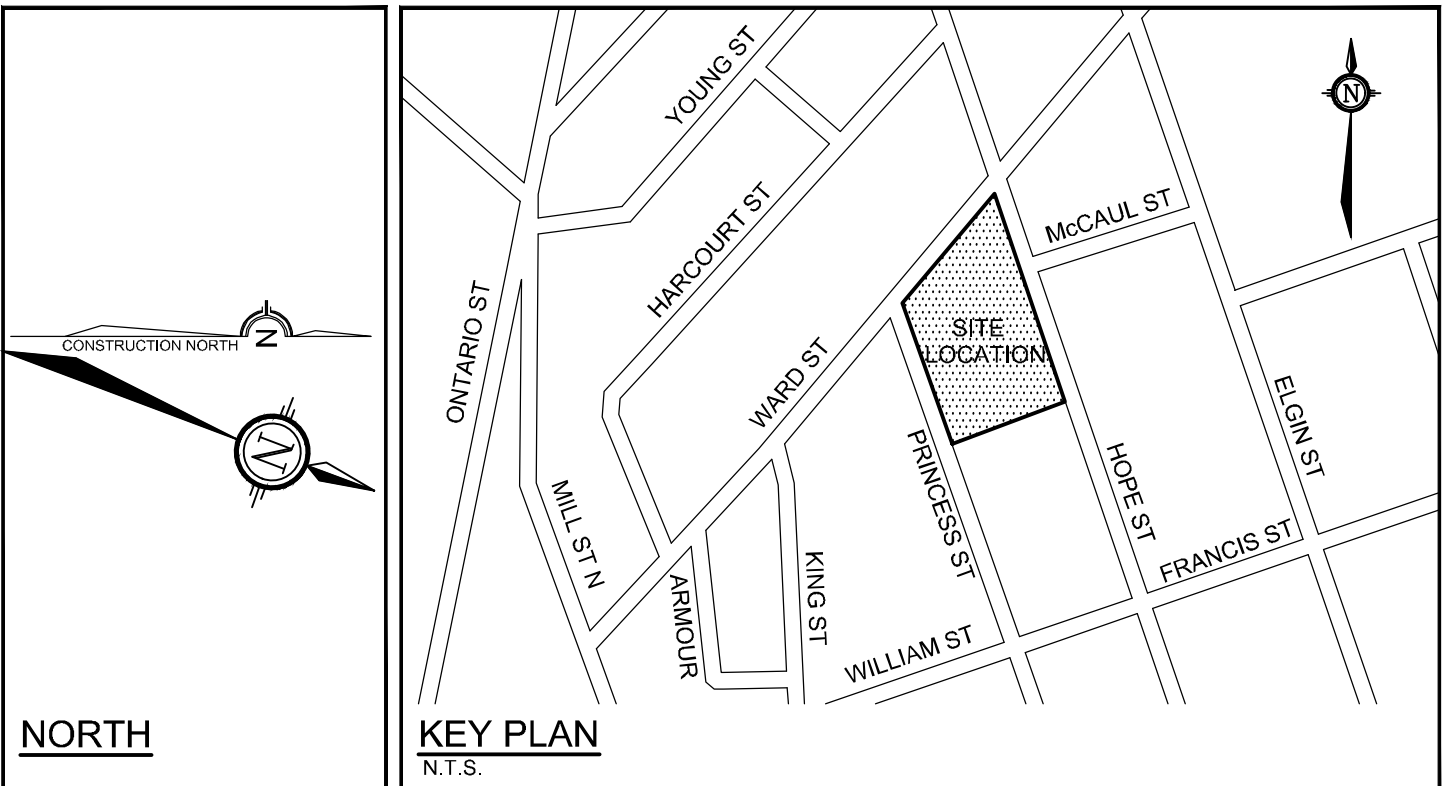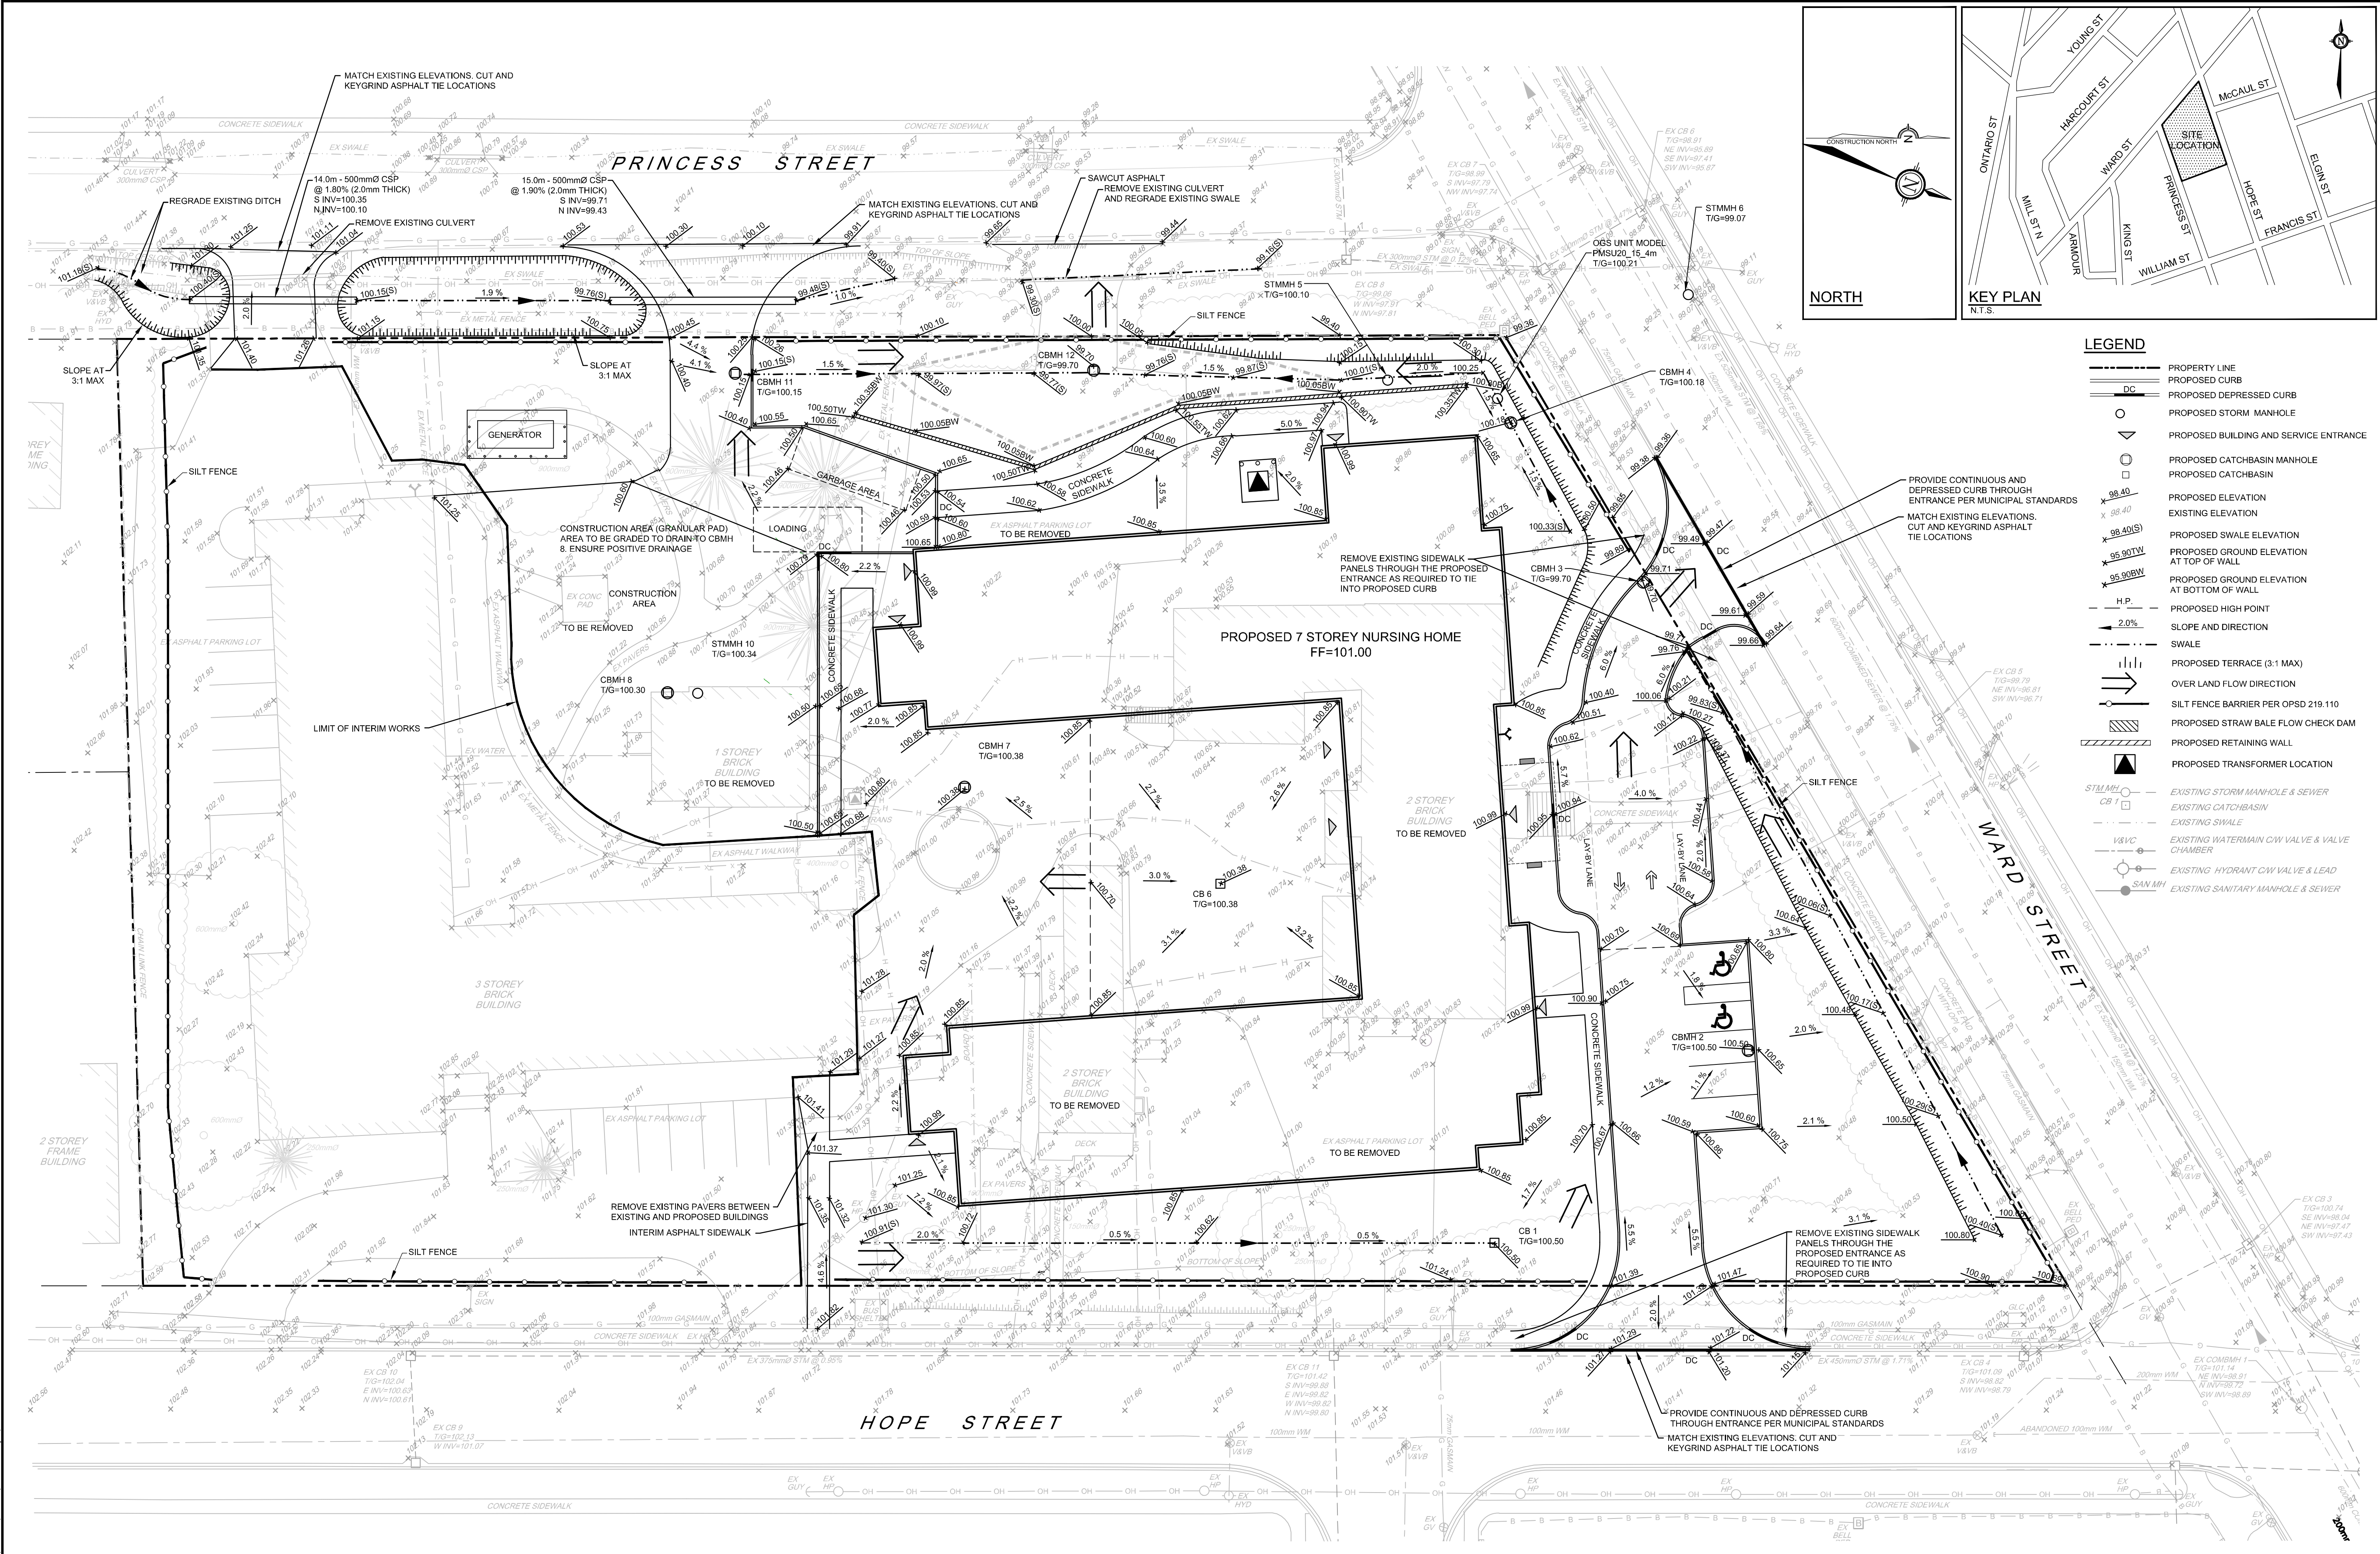

- LEGEND**
- PROPERTY LINE
 - PROPOSED CURB
 - PROPOSED DEPRESSED CURB
 - PROPOSED STORM MANHOLE
 - PROPOSED BUILDING AND SERVICE ENTRANCE
 - PROPOSED CATCHBASIN MANHOLE
 - PROPOSED CATCHBASIN
 - PROPOSED ELEVATION
 - EXISTING ELEVATION
 - PROPOSED SWALE ELEVATION
 - PROPOSED GROUND ELEVATION AT TOP OF WALL
 - PROPOSED GROUND ELEVATION AT BOTTOM OF WALL
 - H.P.
 - PROPOSED HIGH POINT
 - SLOPE AND DIRECTION
 - SWALE
 - PROPOSED TERRACE (3:1 MAX)
 - OVER LAND FLOW DIRECTION
 - SILT FENCE BARRIER PER OPSD 219.110
 - PROPOSED STRAW BALE FLOW CHECK DAM
 - PROPOSED RETAINING WALL
 - PROPOSED TRANSFORMER LOCATION
 - EXISTING STORM MANHOLE & SEWER
 - EXISTING CATCHBASIN
 - EXISTING SWALE
 - EXISTING WATERMAIN C/W VALVE & VALVE CHAMBER
 - EXISTING HYDRANT C/W VALVE & LEAD
 - EXISTING SANITARY MANHOLE & SEWER

NOTE:
THE POSITION OF ALL POLE LINES, CONDUITS, WATERMANS, SEWERS AND OTHER UNDERGROUND AND OVERGROUND UTILITIES AND STRUCTURES IS NOT NECESSARILY SHOWN ON THE CONTRACT DRAWINGS, AND WHERE SHOWN, THE ACCURACY OF THE POSITION OF SUCH UTILITIES AND STRUCTURES IS NOT GUARANTEED. BEFORE STARTING WORK, DETERMINE THE EXACT LOCATION OF ALL SUCH UTILITIES AND STRUCTURES AND ASSUME ALL LIABILITY FOR DAMAGE TO THEM.

No.	REVISION	DATE	BY
2	ISSUED FOR SITE PLAN APPLICATION	JUNE 14/21	CJR
1	ISSUED FOR COORDINATION	JUNE 10/21	CJR

SCALE

1:250

0 2.5 5 7.5 10

DESIGN	FOR REVIEW ONLY
LSC	
CJR	
LSC	
CJR	
CJR	

LICENSED PROFESSIONAL ENGINEER

C.J. RUDDLE

PROVINCE OF ONTARIO

NOVATECH

Engineers, Planners & Landscape Architects

Suite 200, 240 Michael Cowpland Drive

Ottawa, Ontario, Canada K2M 1P6

Telephone (613) 254-9643

Facsimile (613) 254-5867

Website novatech-eng.com

LOCATION
MUNICIPALITY OF PORT HOPE
20 HOPE STREET SOUTH

DRAWING NAME
SOUTHBRIDGE CARE HOMES
PORT HOPE NURSING HOME

GRADING PLAN
INTERIM CONDITIONS

PROJECT No.	REV	DRAWING No.
120226	REV 2	120226-GR1