TRAFFICPATTERNS XD
Thermoplastic panel, a 150 mils thickness

Finished post print depth approximately 3/8"
Pattern as per specification

ASPHALT PAVEMENT — (Thickness as required. 2" min. typical for overlay/resurfacing)

BASE — Compacted granular material. Depth as required by local conditions and traffic levels (min. 6")

SUBGRADE — In-situ firm to hard soil. Remove soft areas and replace with well graded, compacted gravel

HEAVY DUTY PEDESTRIAN CROSSING MARKING

COLOURED IMPRESSED ASPHALT CROSSWALK

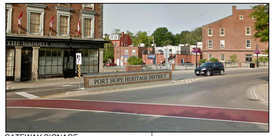

GATEWAY SIGNAGE

B-B - WALTON STREET TRANSITION ZONE
OPTION 1 - LOOKING EAST

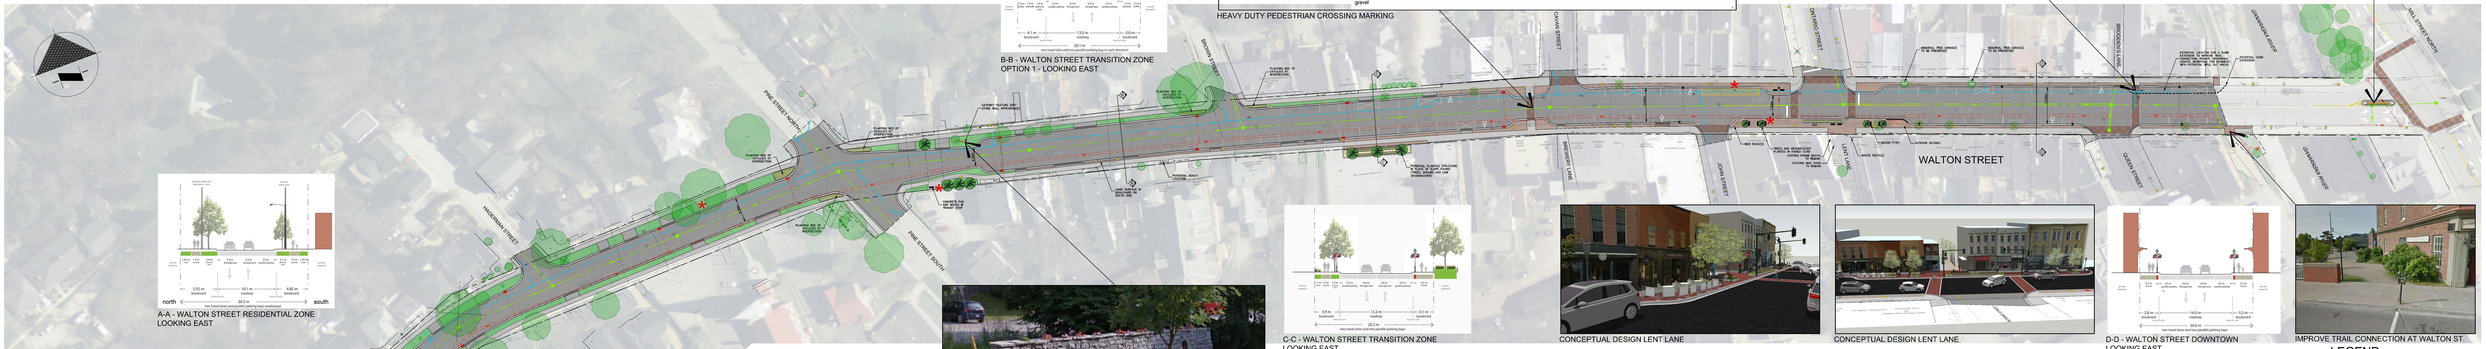
WALTON STREET
PINE STREET NORTH
PINE STREET SOUTH
HAGERMAN STREET
MILL STREET
THOMAS STREET
CHURCH STREET
BROWN STREET
BRIDGE STREET
JOHN STREET
LENT LANE
GRACE STREET
MILL STREET NORTH
GLAMORGAN STREET
ONTARIO STREET
MONUMENT LANE
PLANTING BED 1B
PLANTING BED 1C
PLANTING BED 1D
PLANTING BED 1AA
PLANTING BED 1AB
PLANTING BED 1AC
PLANT