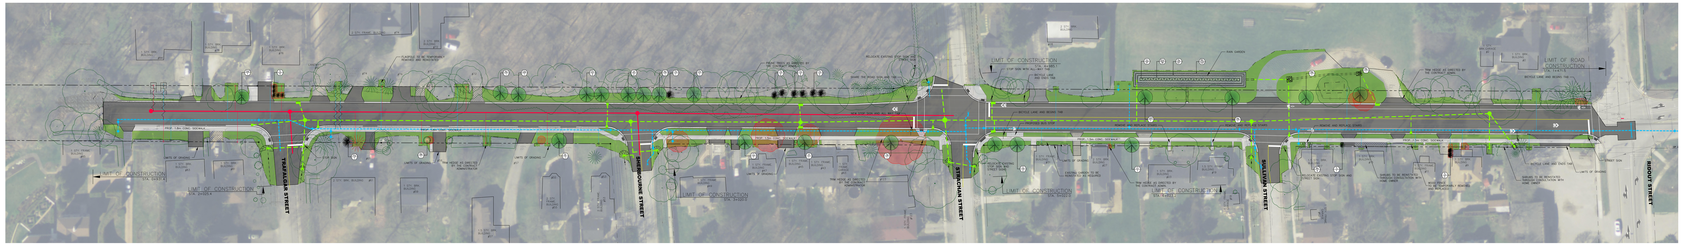

VICTORIA STREET SOUTH

VICTORIA STREET SOUTH

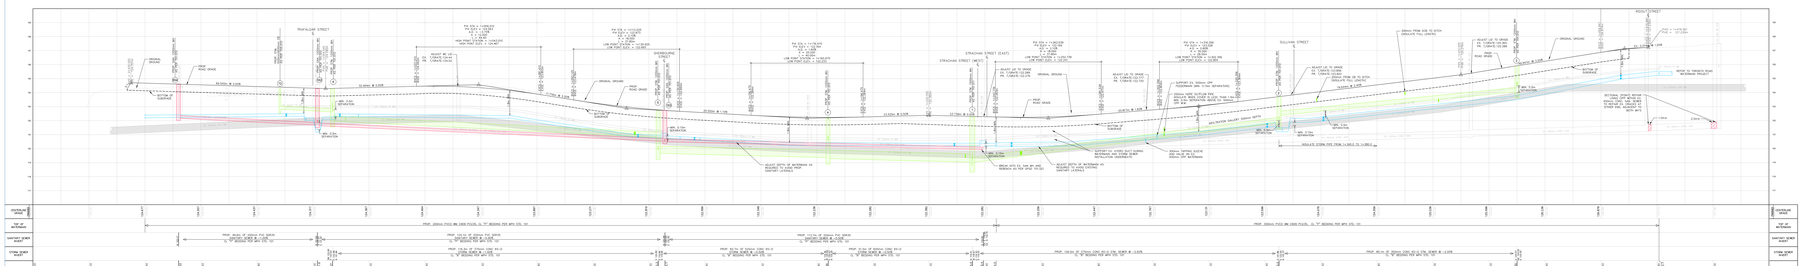

Acer saccharum – Sugar Maple

Cercidiphyllum japonicum – Katsura Tree

Liquidambar styraciflua – Hakwood


Gymnocladus dioicus 'Espresso' – Espresso Kentucky Coffee Tree

Juglans nigra – Black Walnut

Nyssa sylvatica – Black Gum

Ostrya virginiana – Hornbeam

Quercus macrocarpa – Bur Oak

Syringa reticulata 'Ivory Silk' – Ivory Silk Tree Lilac

Tilia americana 'Boulevard' – Columnar Basswood

Ulmus americana 'Brandon' – Brandon Elm

Viburnum lentago – Nannyberry

Picea abies – Norway Spruce

Thuja occidentalis – White Cedar

Thuja occidentalis 'Nigra' – Black Cedar

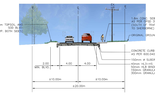
1.5% CROSS SLOPE
1.5% CROSS SLOPE
EXISTING GROUND
CONCRETE CURB AND GUTTER
AS PER DRAWING OPSD
150mm X SUBBASE TYPE
150mm ASPHALT (TYPE HL3 BELOW CURB SURFACE)
300mm GRANULAR B
4.25m 3.25m 3.25m 4.25m
0.25m 0.25m 0.25m 0.25m
